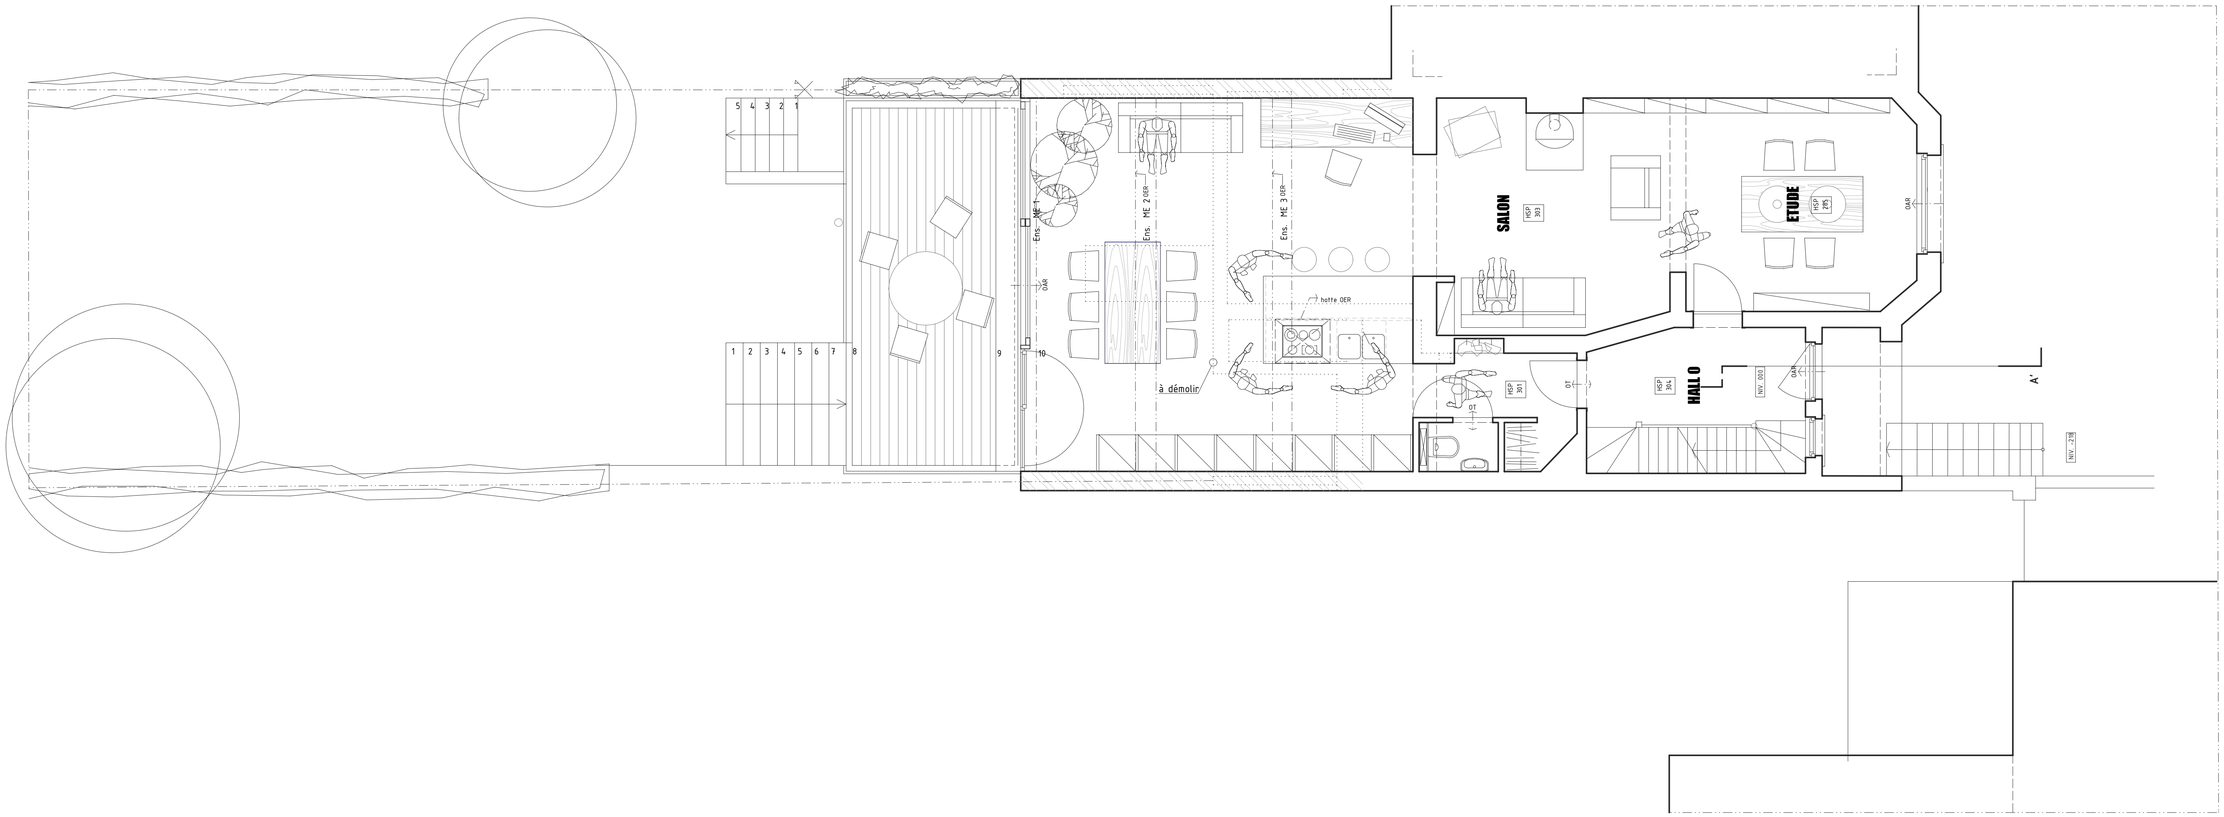

PLAN BEL-ETAGE

FACADE ARRIERE

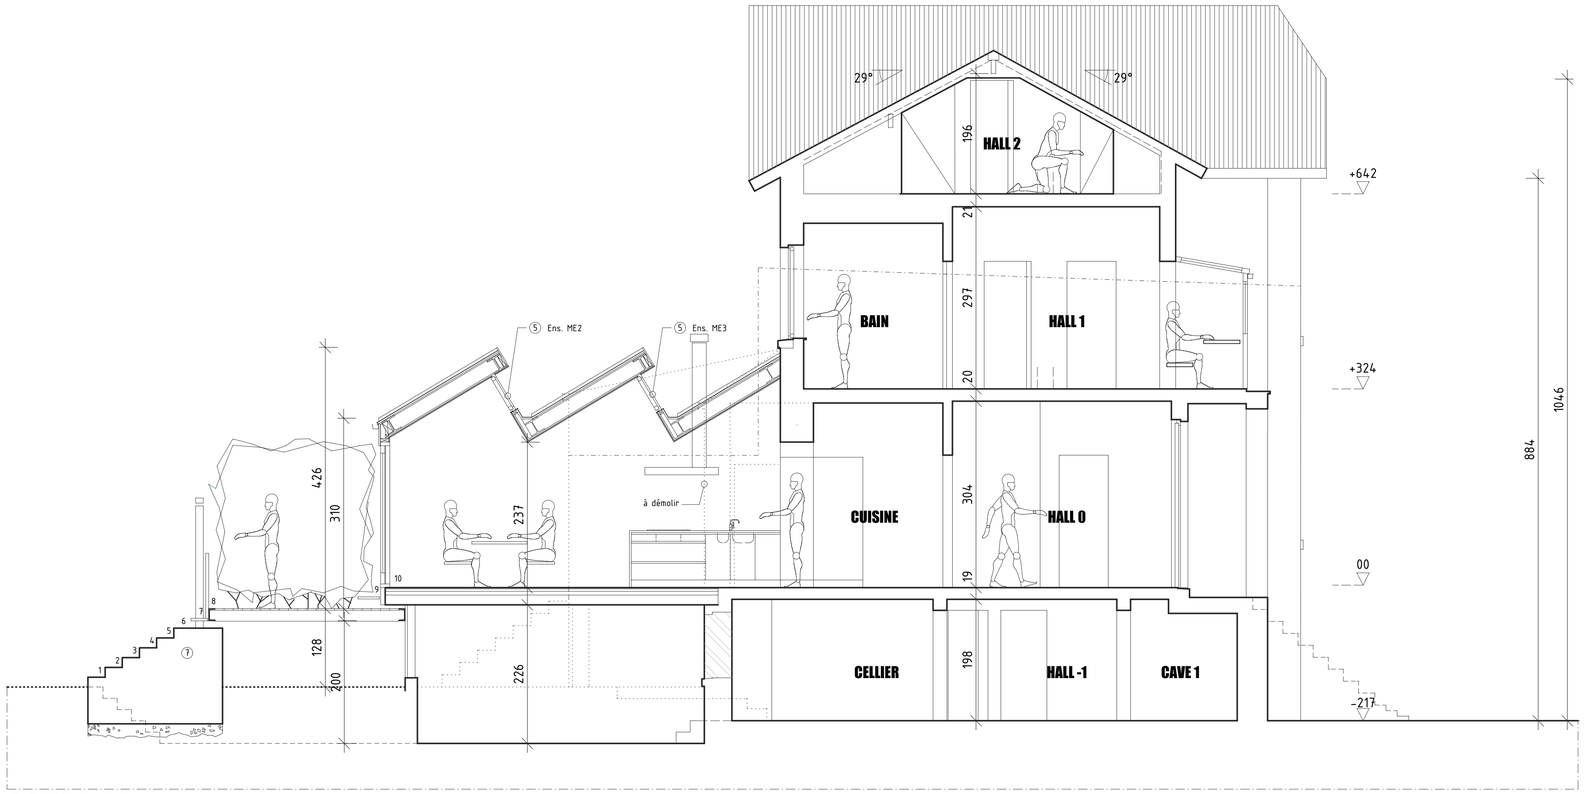

COUPE AA'